


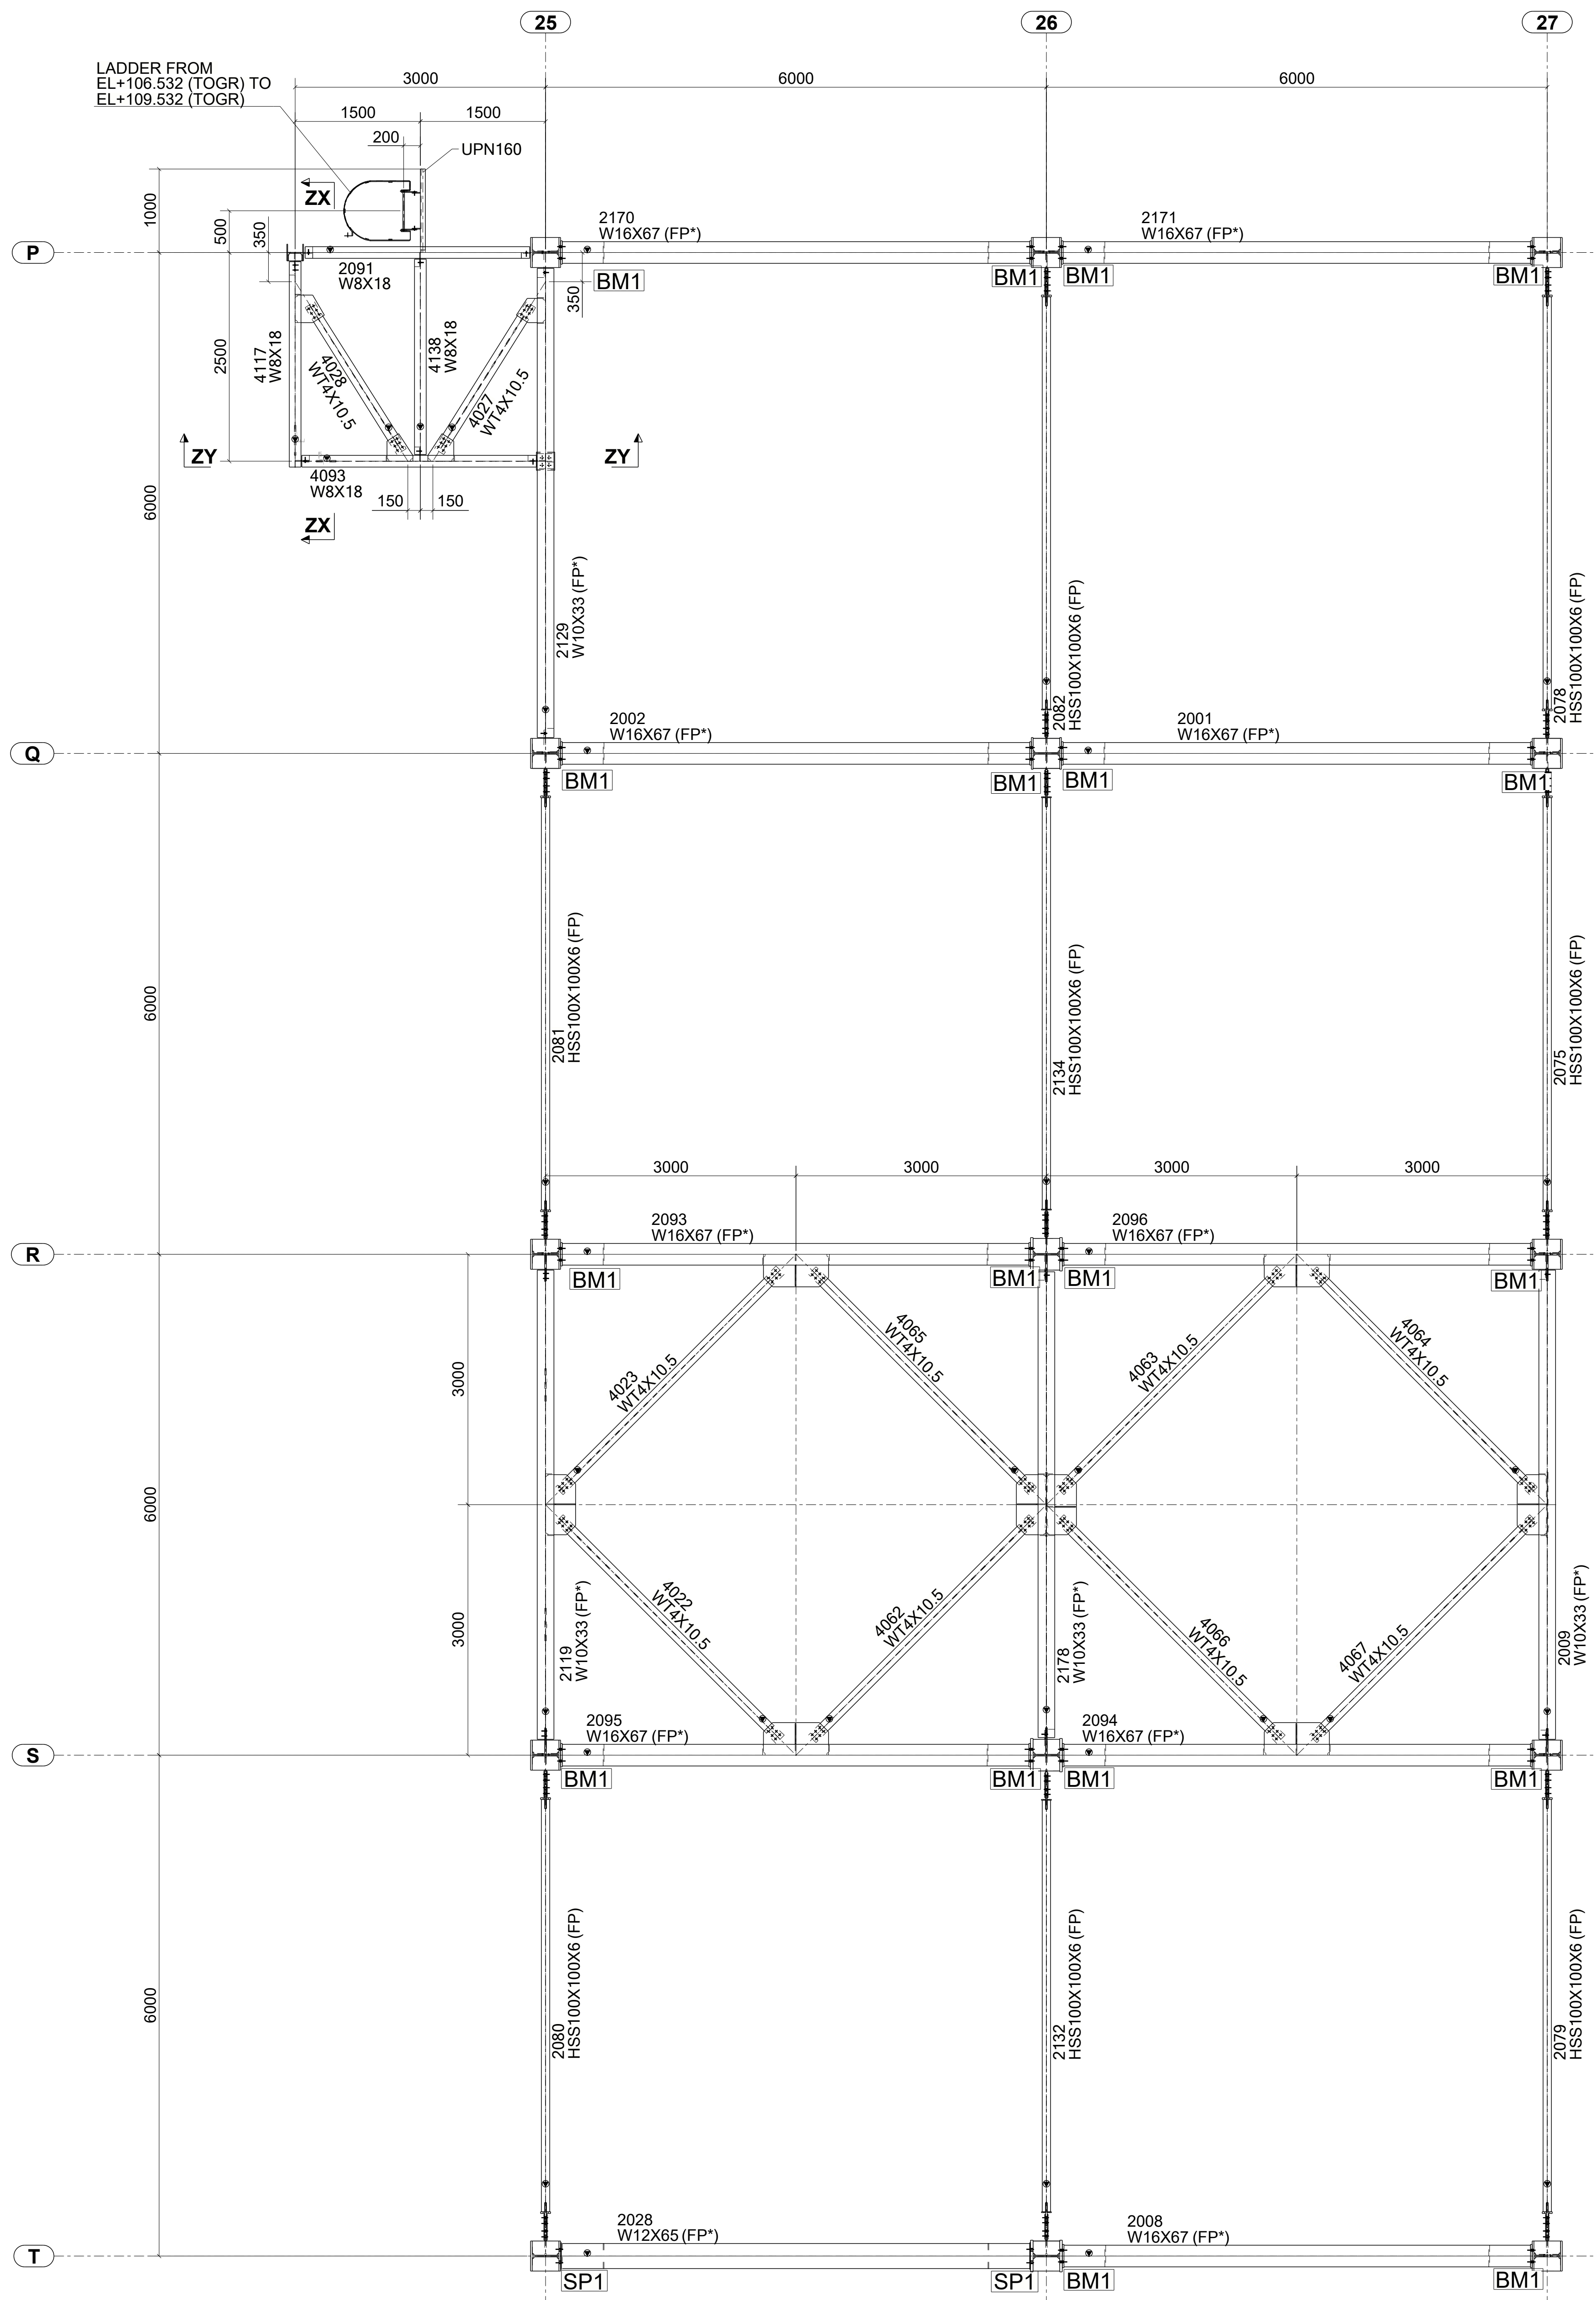


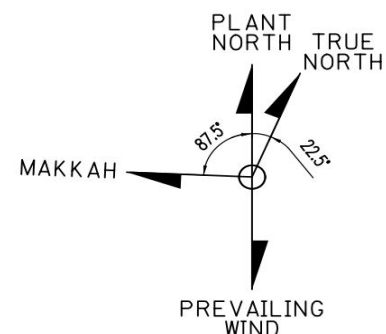


FRAMING PLAN AT EL.+109.500(TOS)
ALL PLAN BRACES ARE AT EL.+109.375 (TOS)

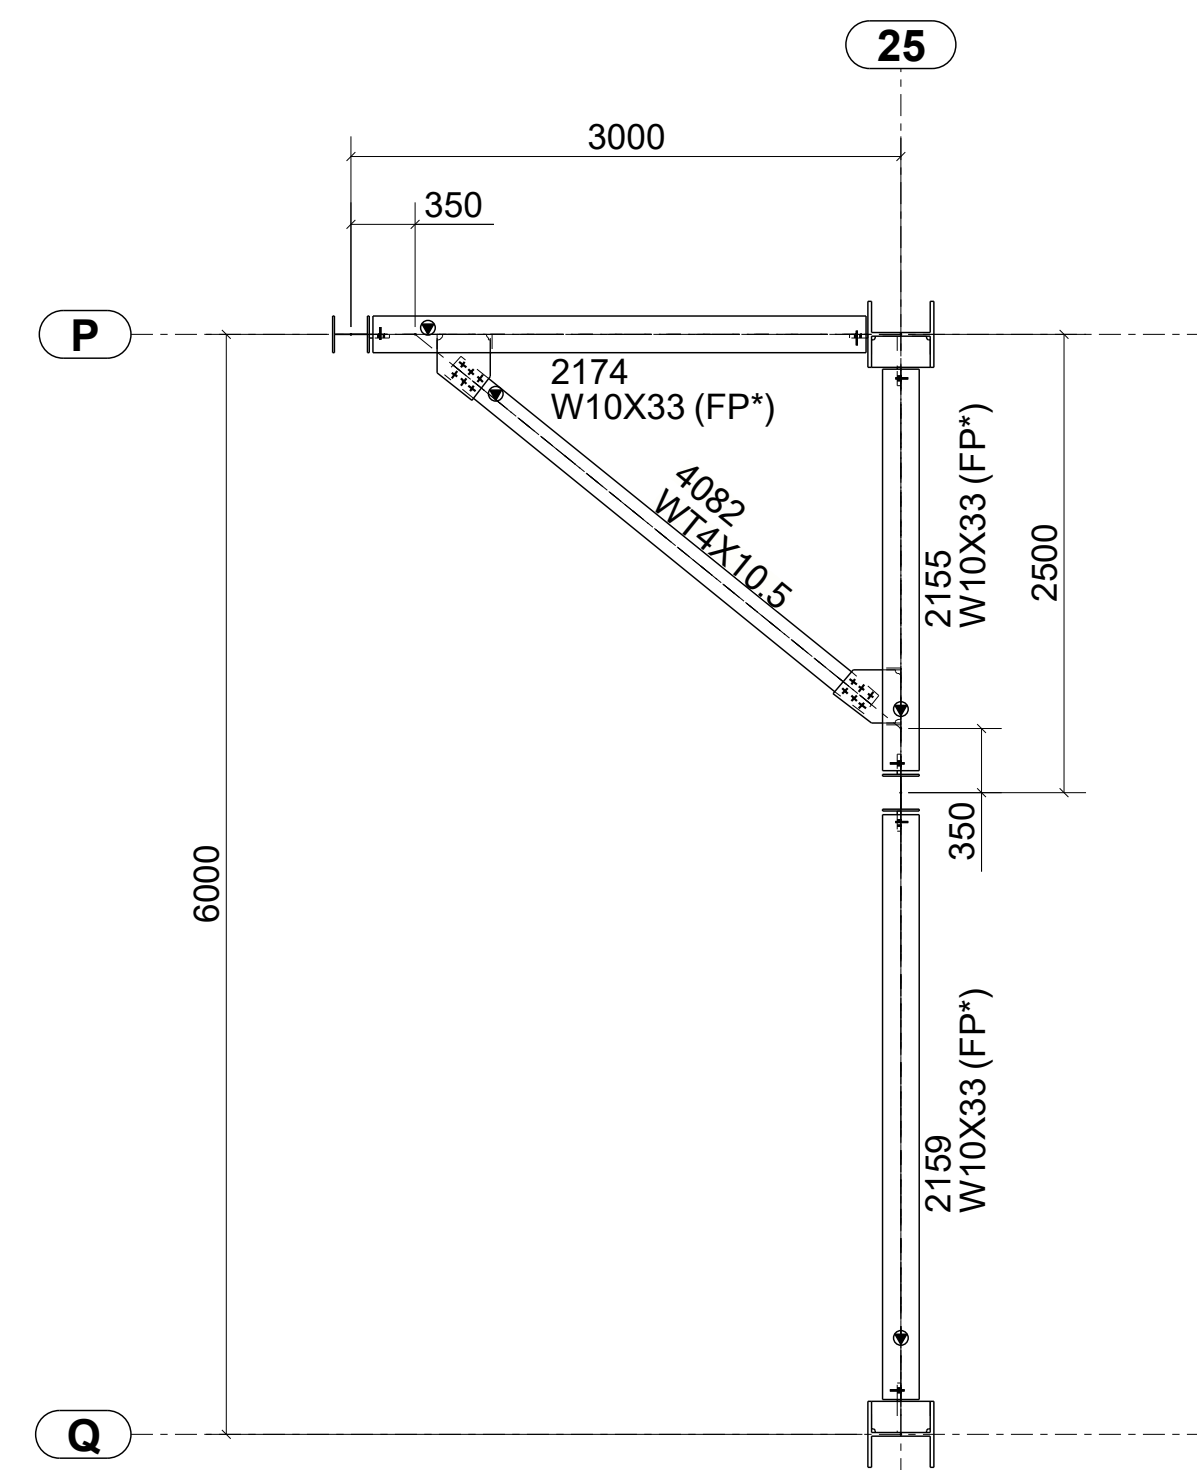


FRAMING PLAN AT EL.+108.200(TOS)
ALL PLAN BRACES ARE AT EL.+108.075 (TOS)

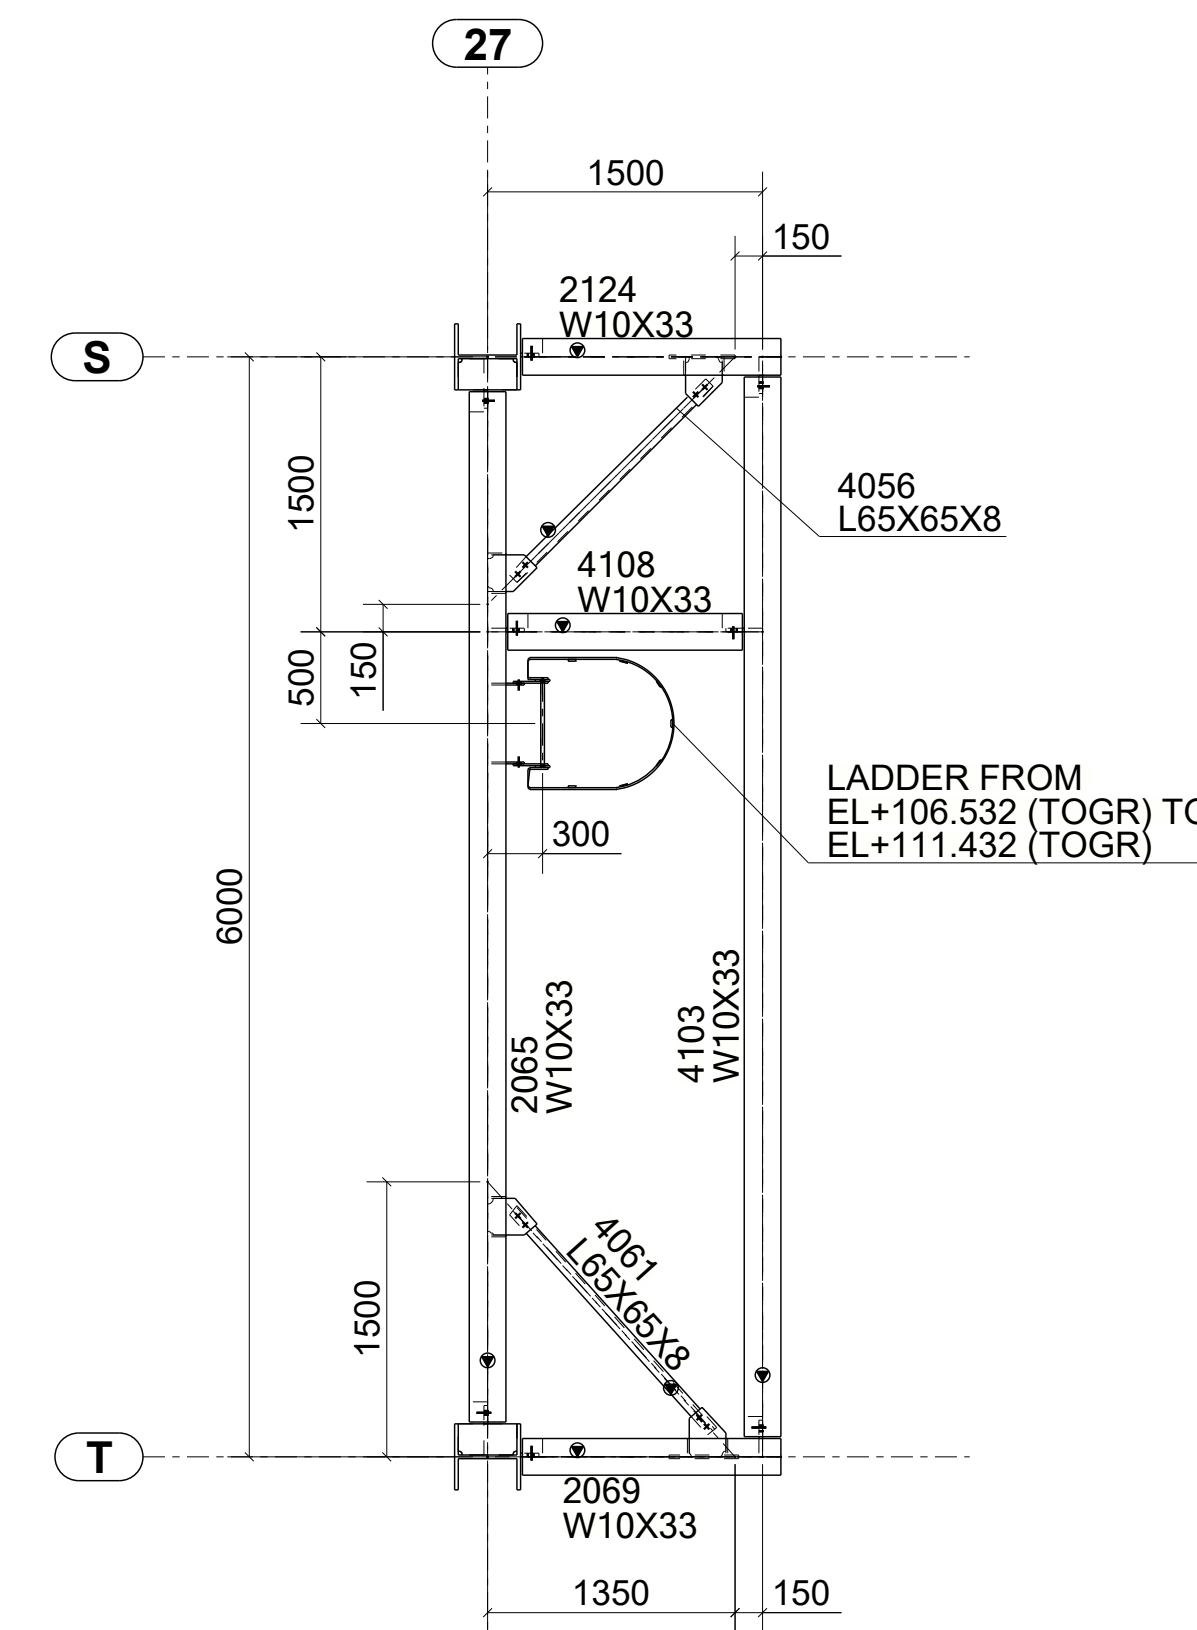


FRAMING PLAN AT EL.+111.400(TOS)
ALL PLAN BRACES ARE AT EL.+111.275 (TOS)

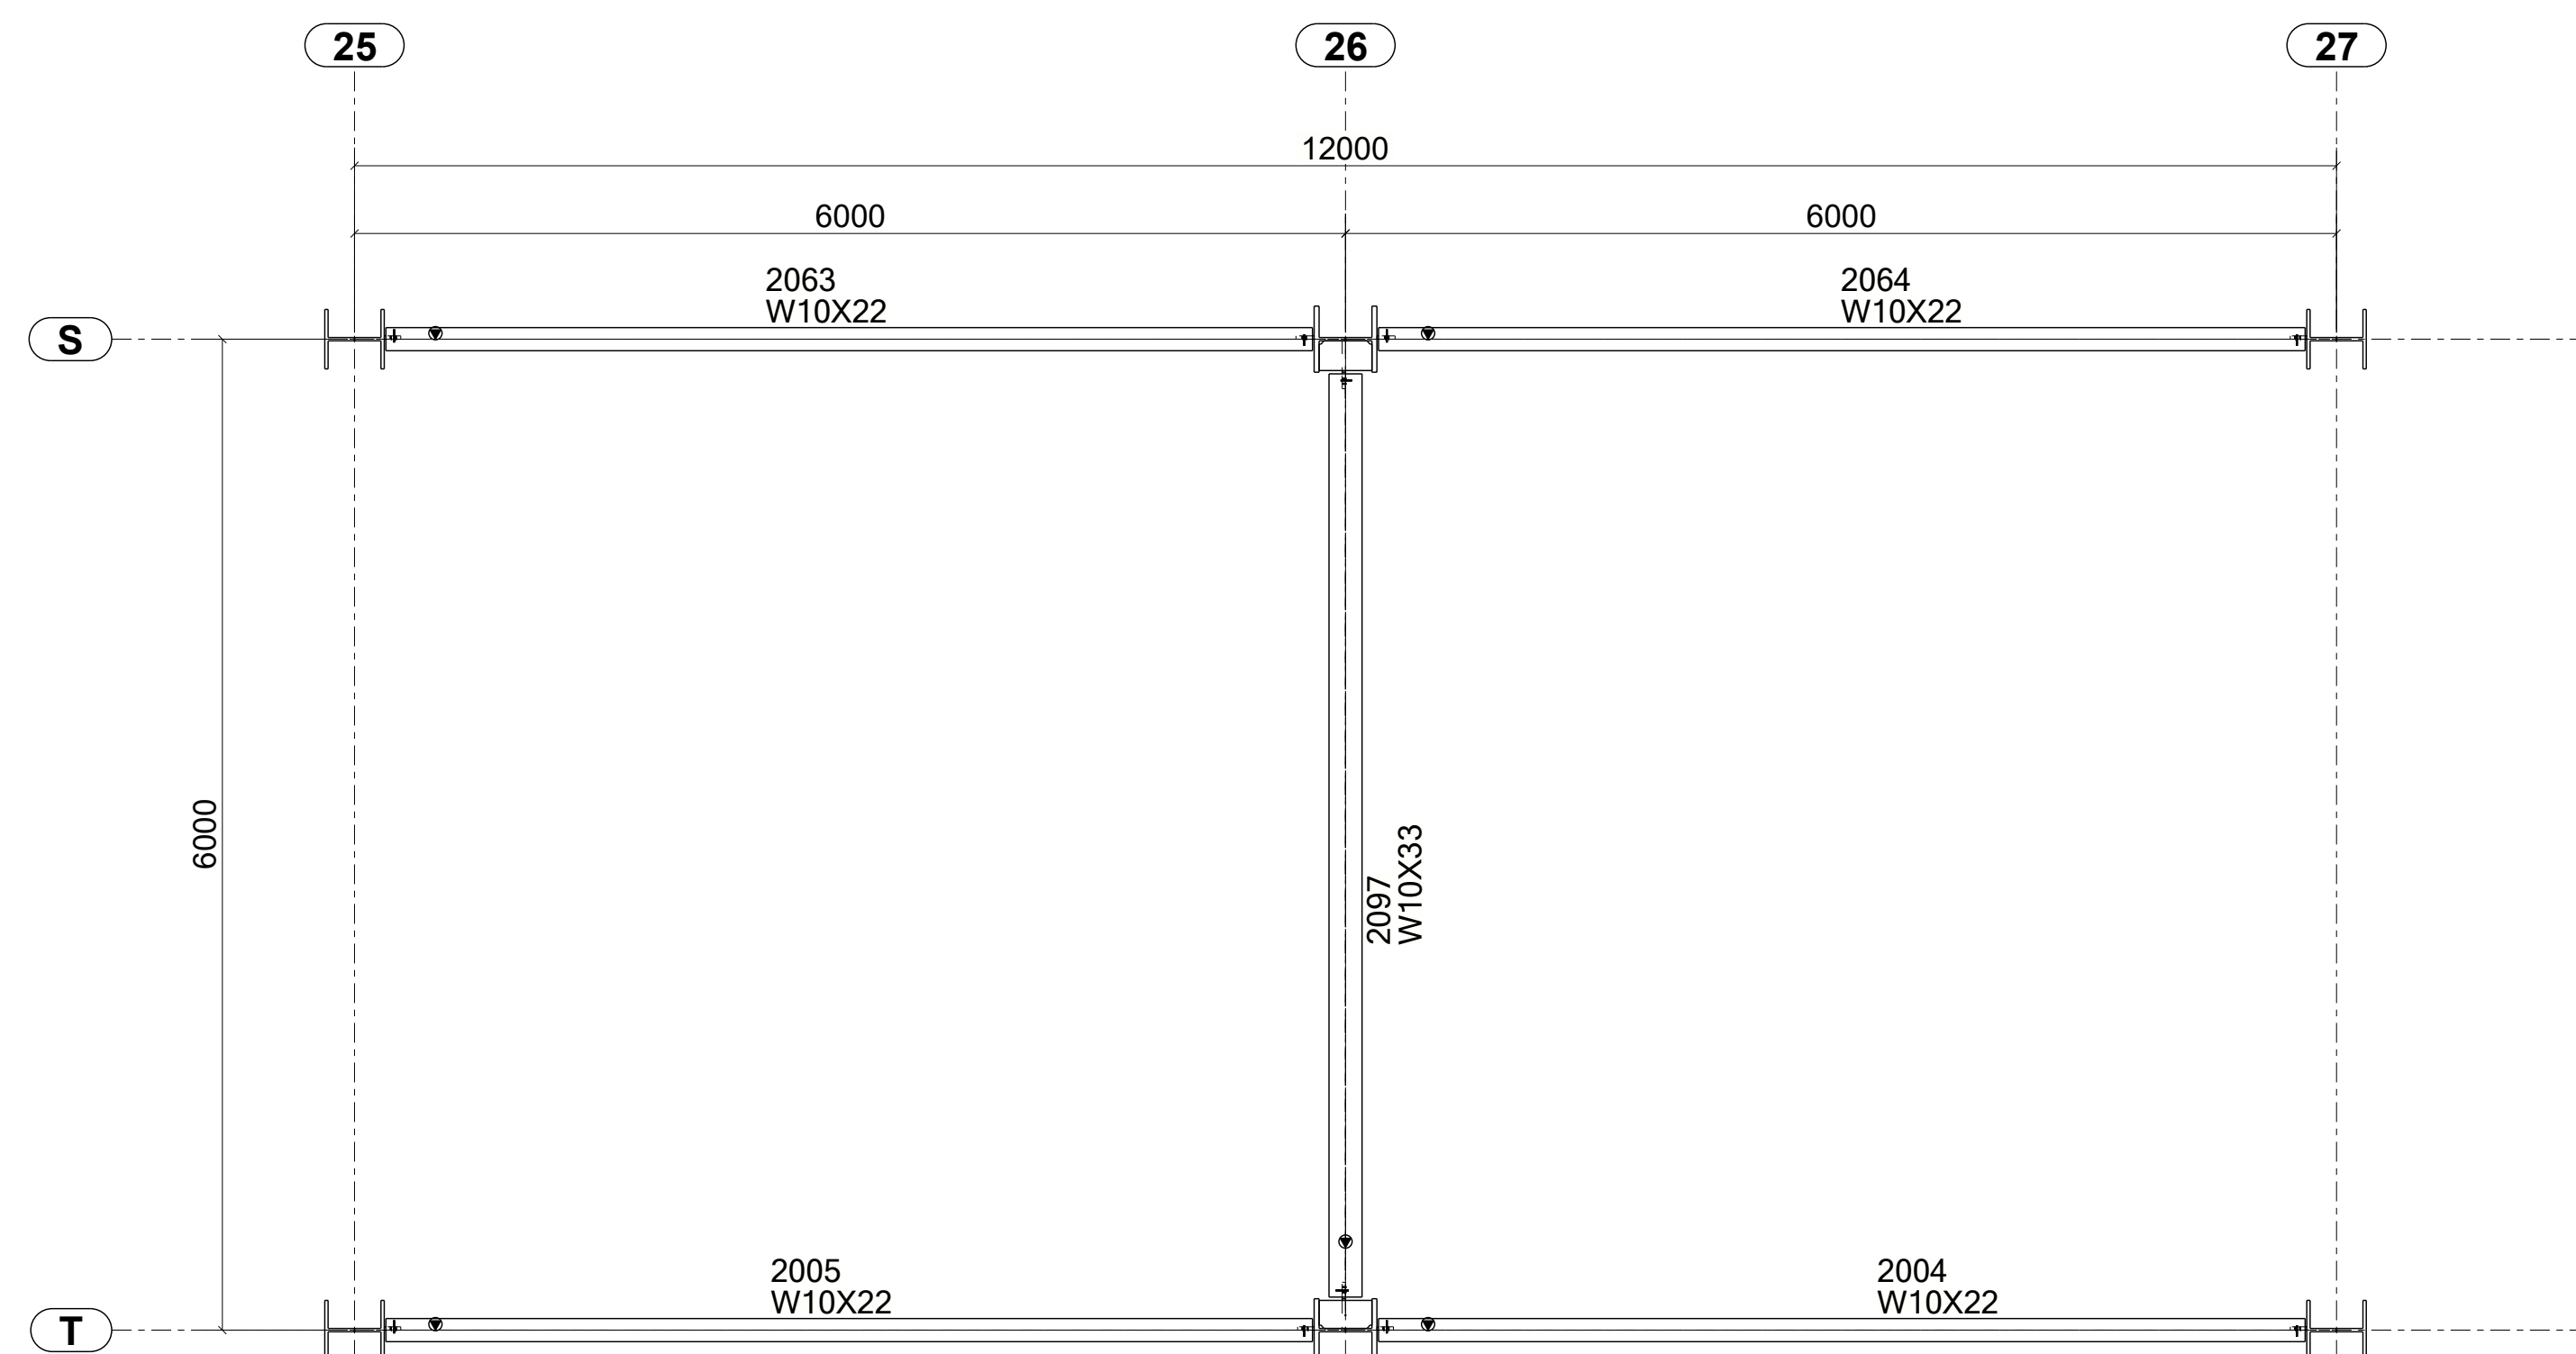

FRAMING PLAN AT EL.+111.000(TOS)

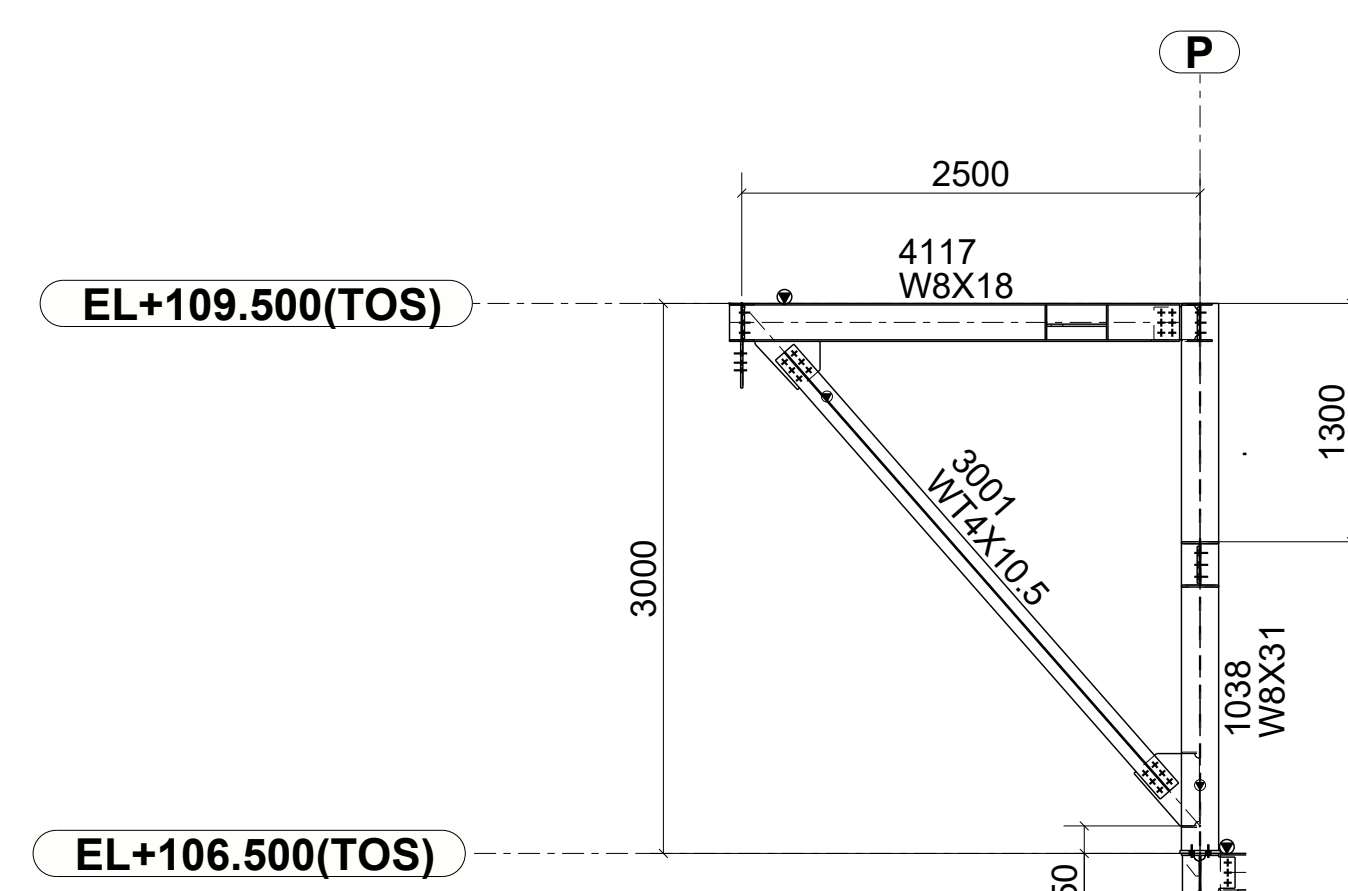

SECTION ZX - ZX
SCALE:- 1:40

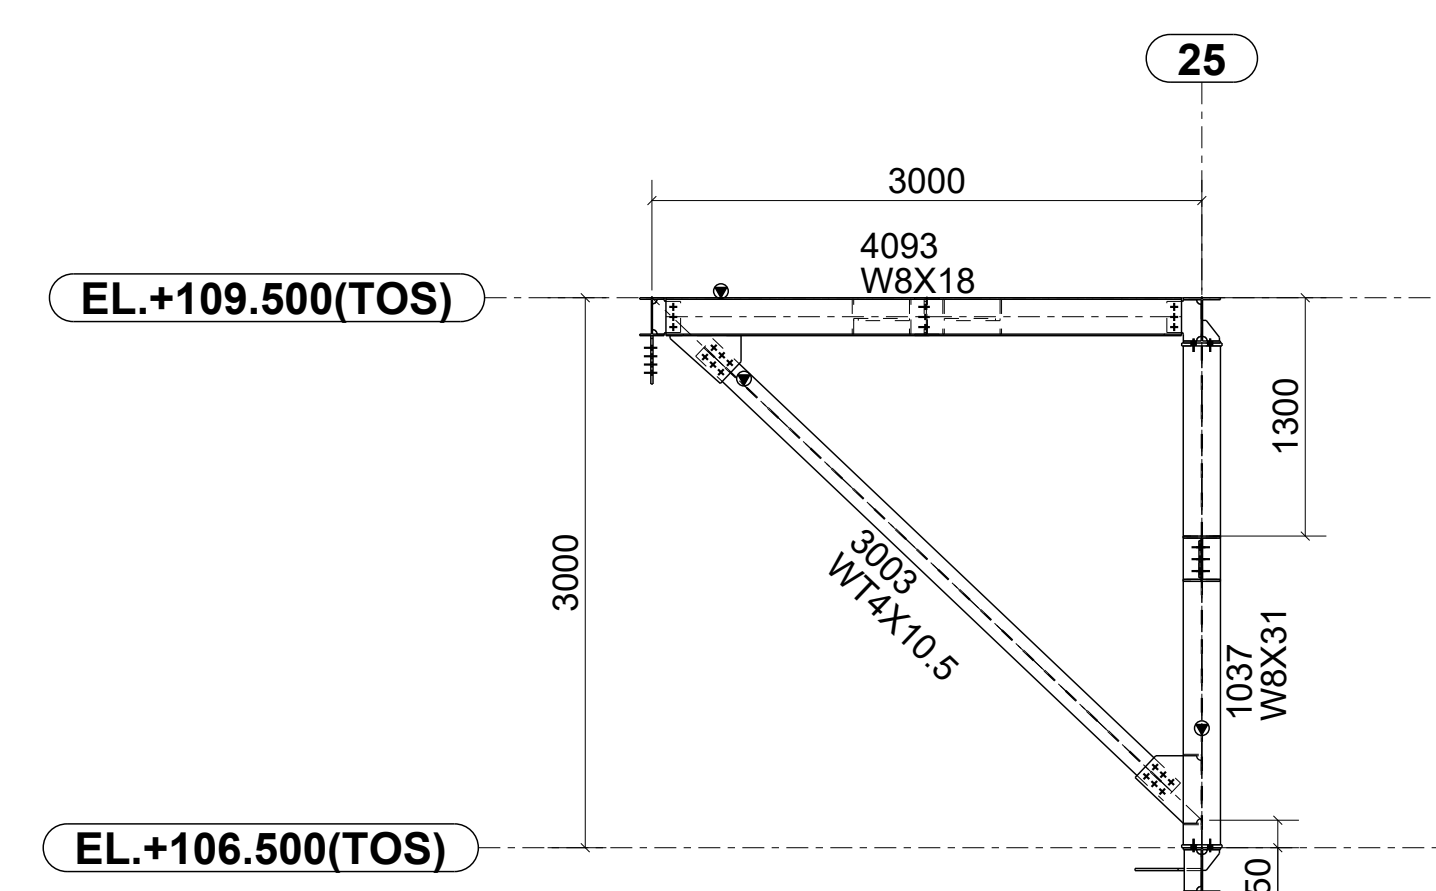

SECTION ZY - ZY
SCALE:- 1:40

- NOTES :
1. ELEVATION ARE IN METERS (MND)
 2. FOR GENERAL NOTES OF STEEL WORKS REFER TO STD DWG NO YA-175504.
 3. DENOTES ERECTION MARK/ORIENTATION MARK LOCATION.
 4. E70XX ELECTRODES SHALL BE USED FOR WELDING IN COMPLIANCE WITH SECTION 5.11 OF 12SAMS-007.

- LEGENDS :
- GPN : GALVANIZED + PAINT
 - GPN : GALVANIZED + FIREPROOFING + PAINT

REV.	DATE	DESCRIPTION	PRPD BY	CHKD BY	APP BY
0	08/06/2024	ISSUE FOR FABRICATION	VHS	TES	RMG
1		CODE-1: APPROVED WITHOUT COMMENTS			
2		CODE-2: REVISE & RESUBMIT WITH COMMENTS (WORK MAY PROCEED SUBJECT TO COMPLIANCE OF COMMENTS)			
3		CODE-3: REJECTED			
4		CODE-4: FOR INFORMATION			

