
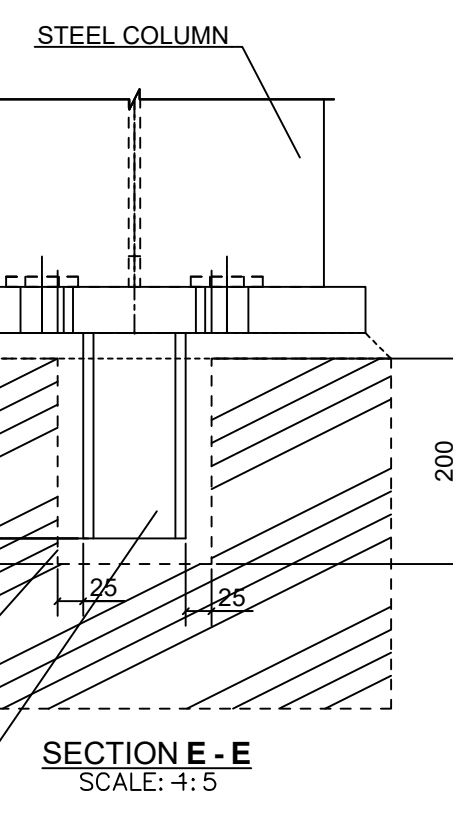
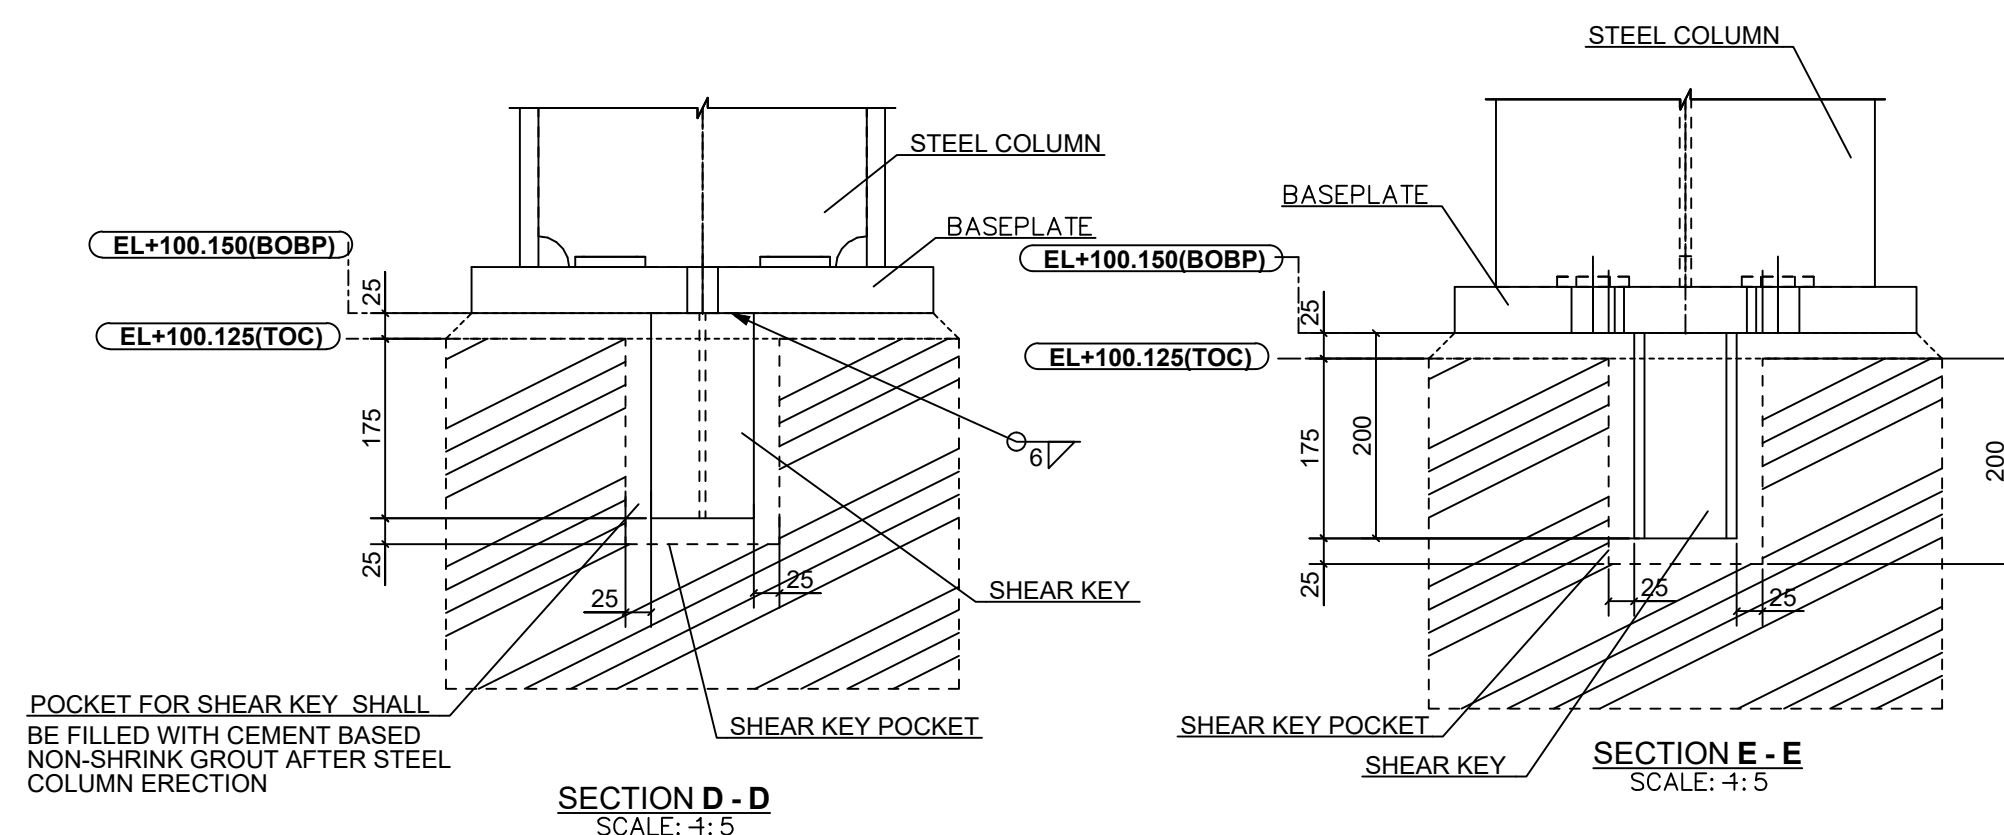
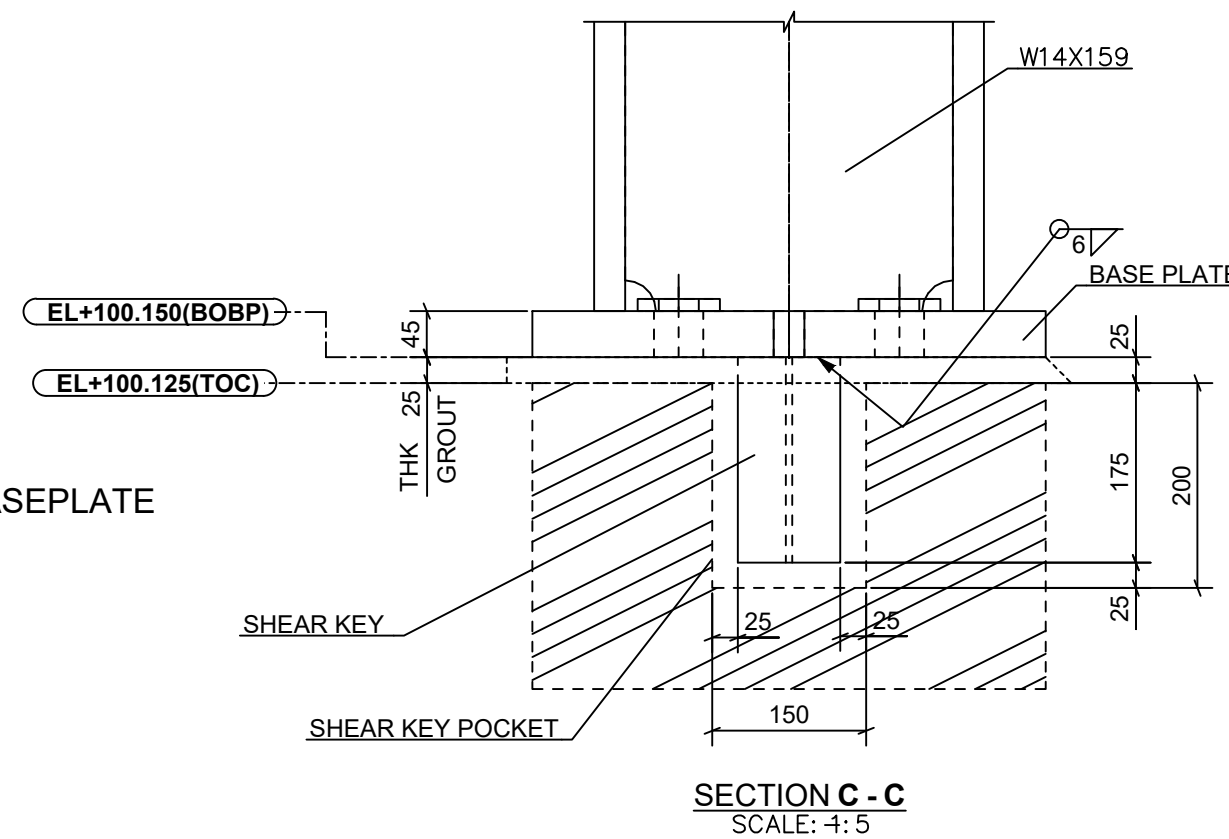
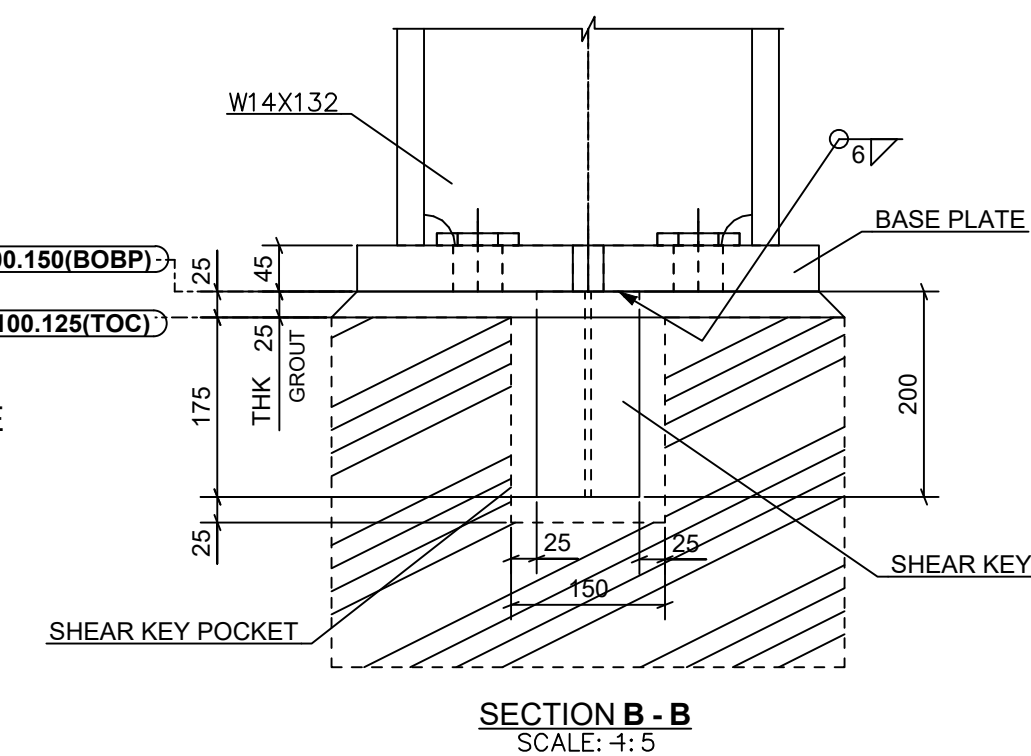
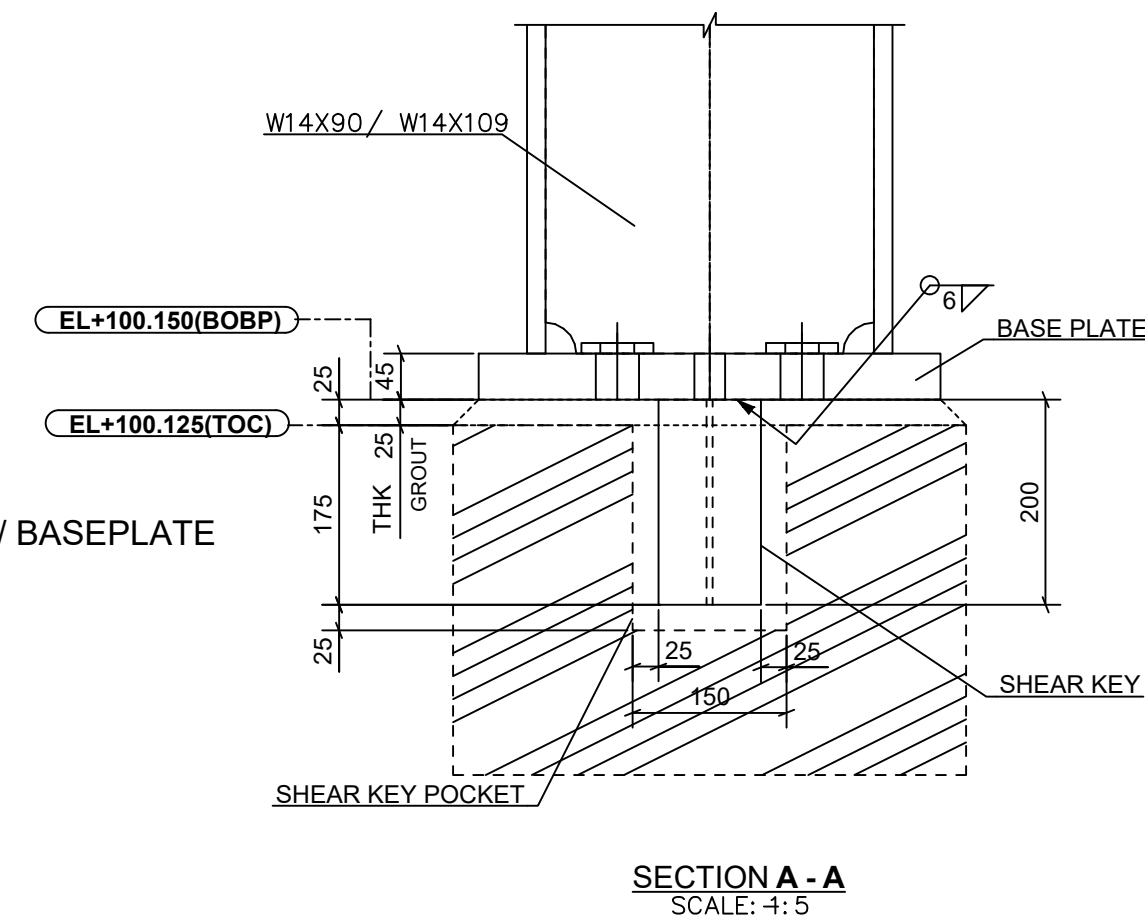
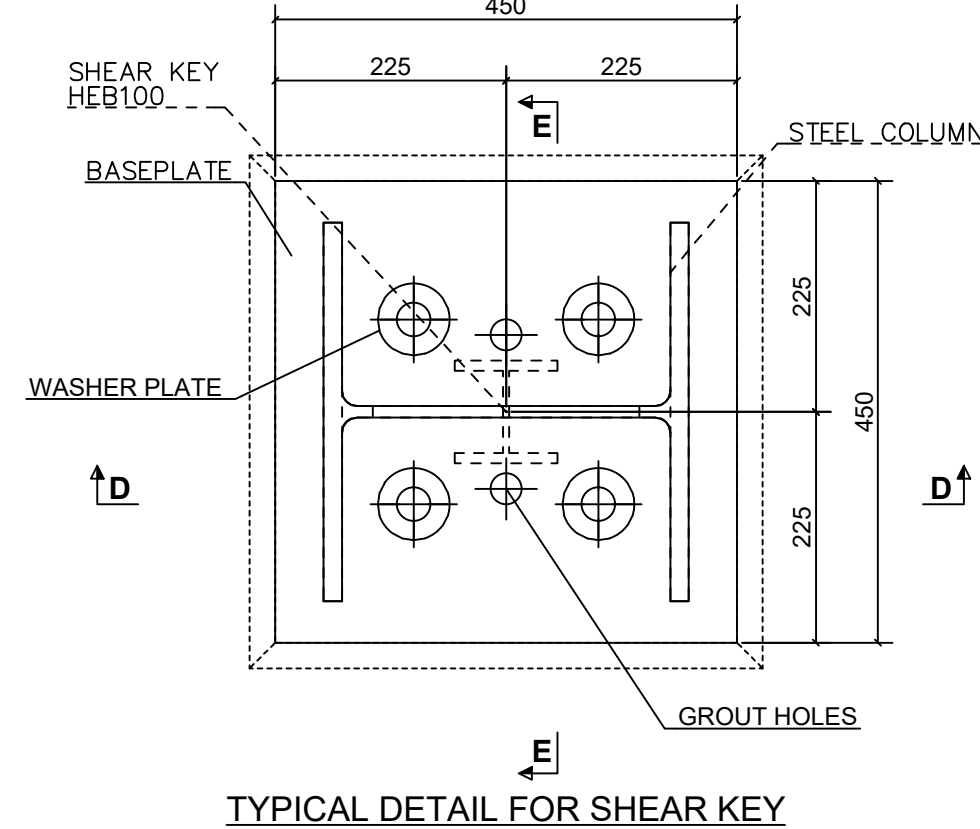
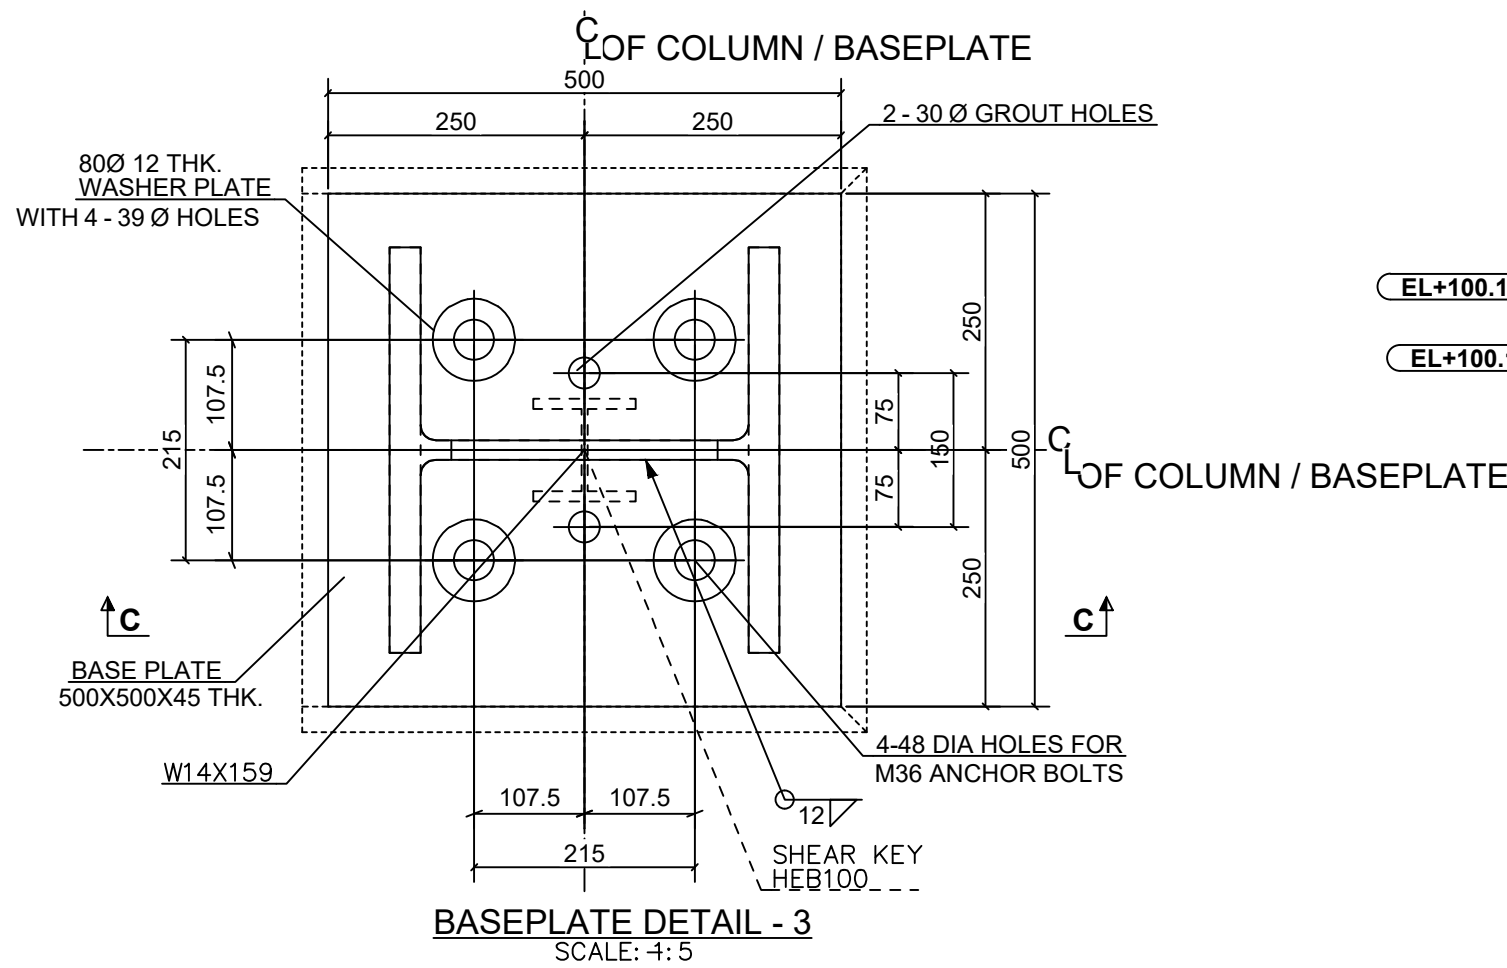
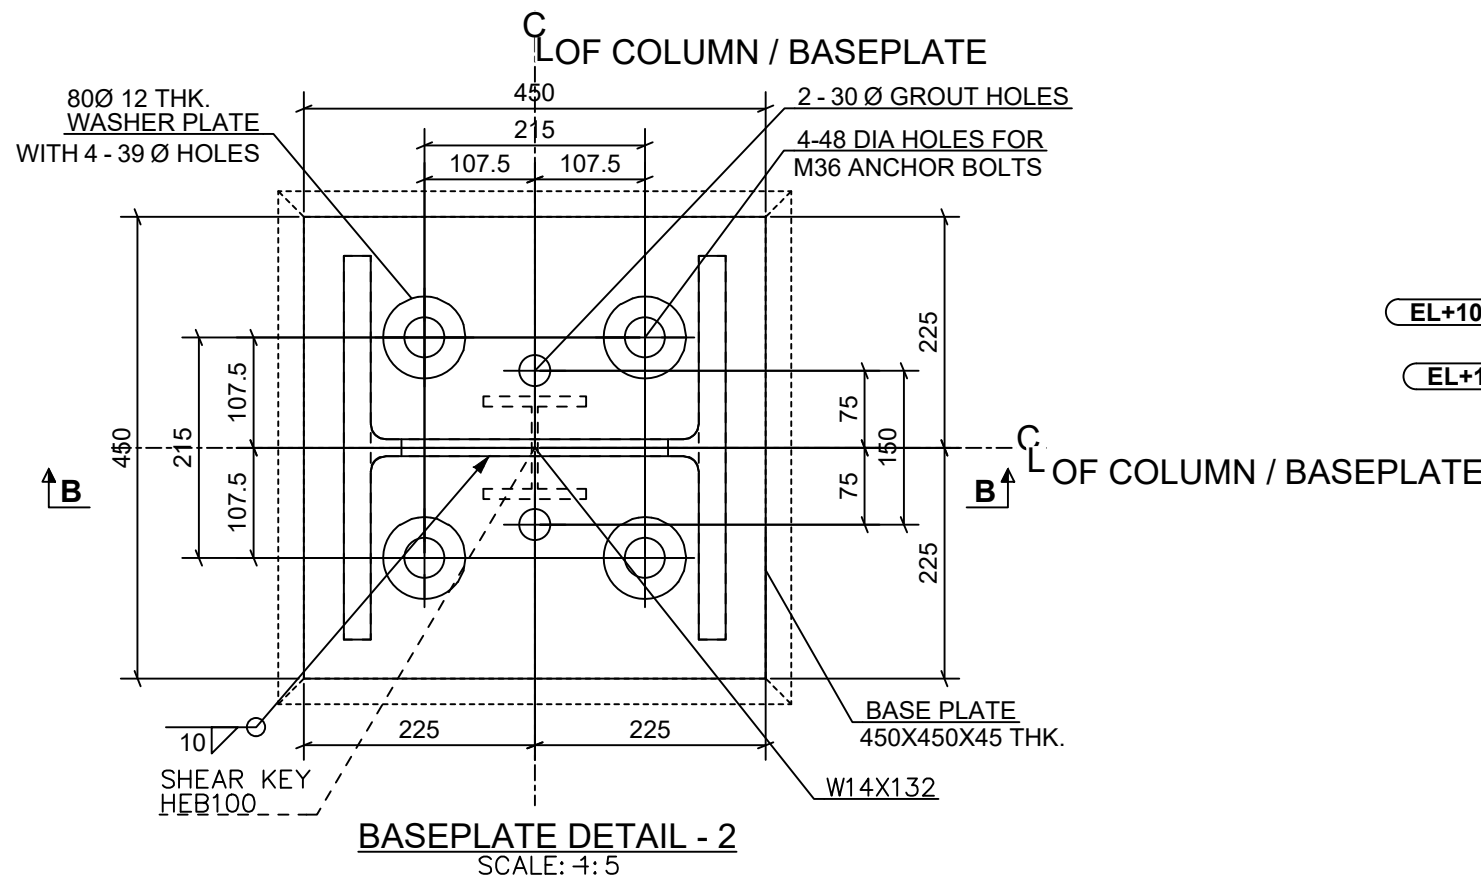
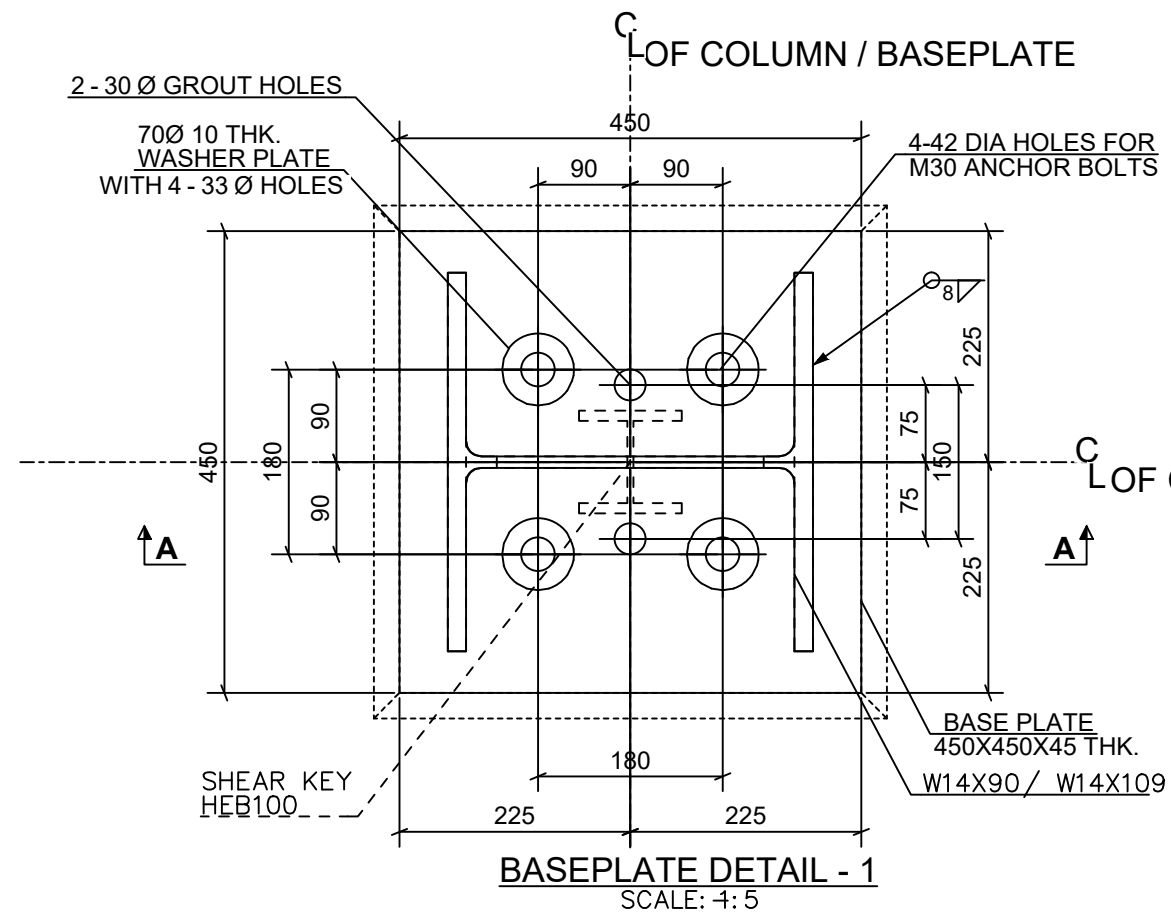
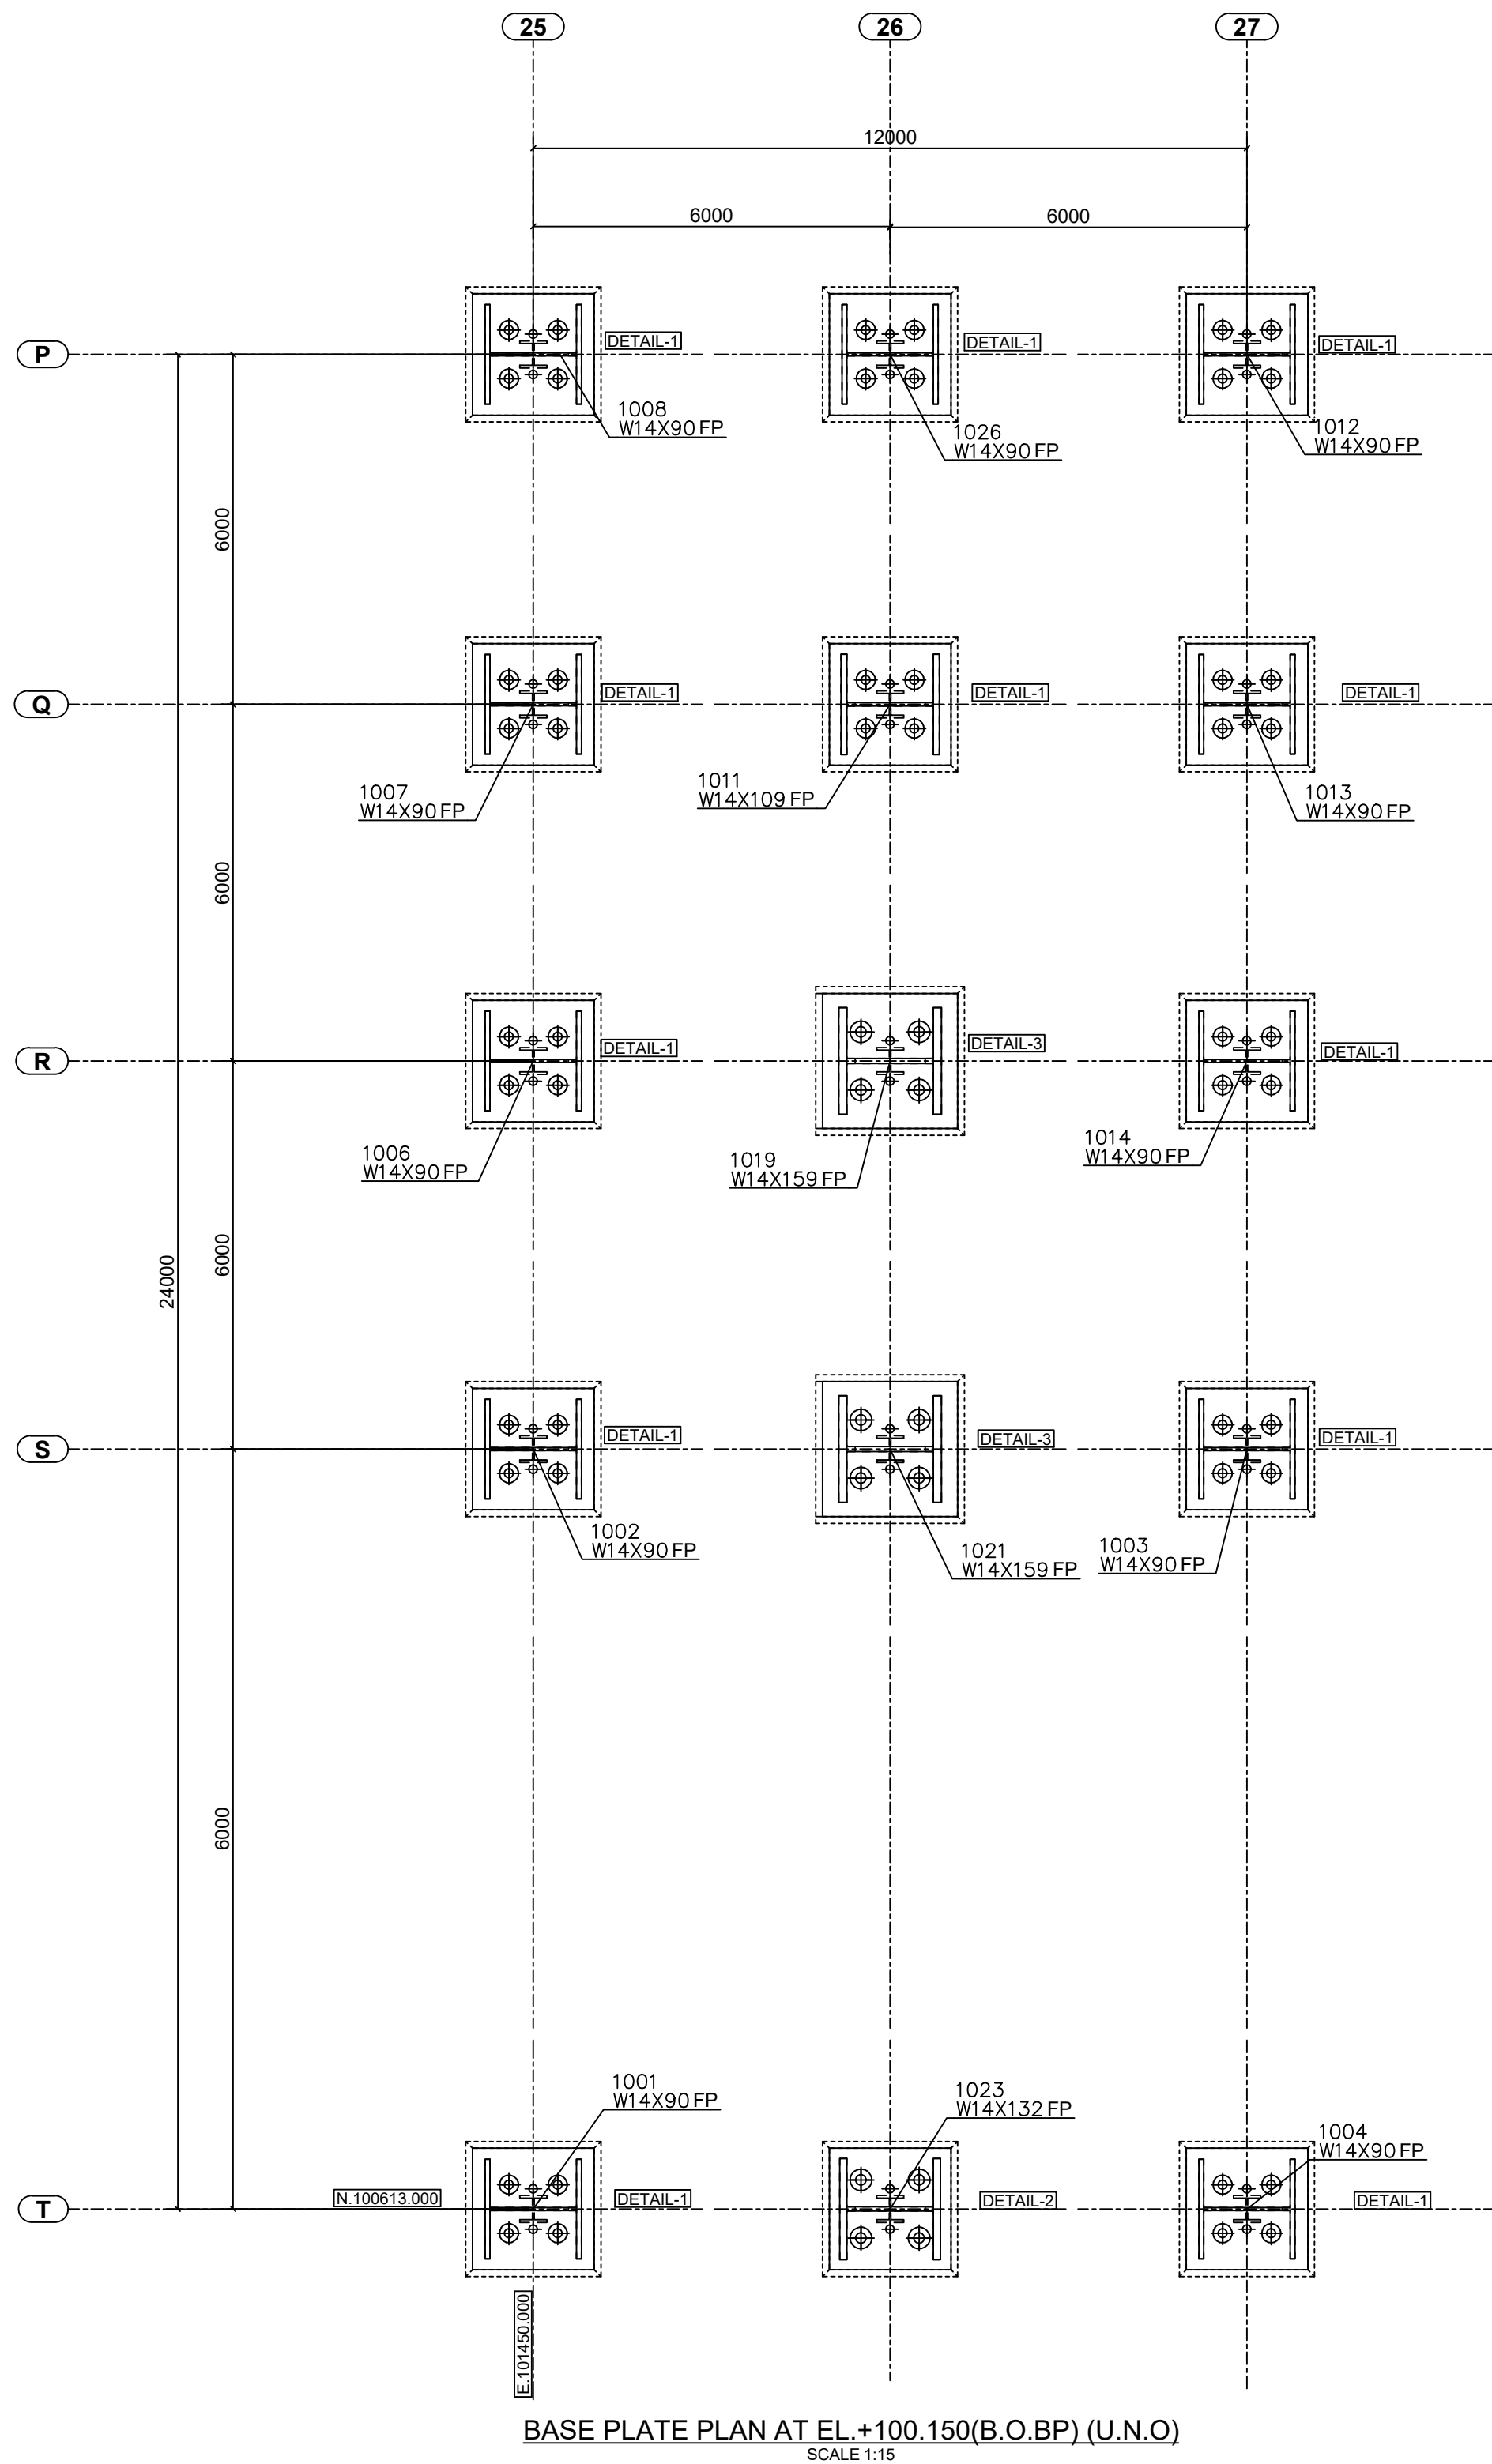


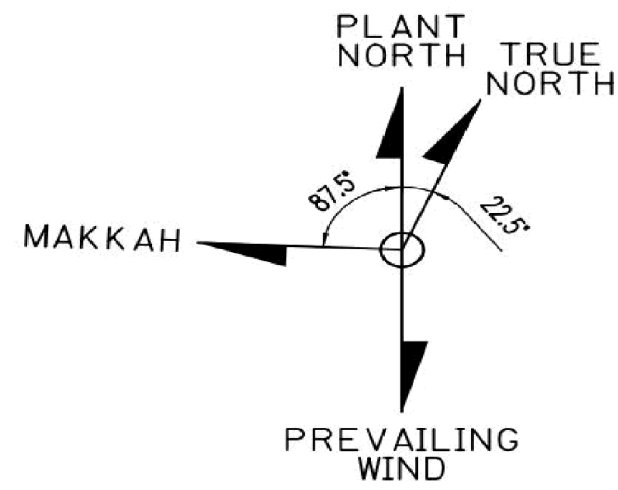

NOTES :

- ELEVATION ARE IN METERS (UNC)
- FOR GENERAL NOTES OF STEEL WORKS REFER TO STD DWG NO YA-175504
- DENOTES ERECTION MARK/ORIENTATION MARK LOCATION
- E700XX ELECTRODES SHALL BE USED FOR WELDING IN COMPLIANCE WITH SECTION 5.11 OF 123AMSS-007

LEGENDS :

GPN: GALVANIZED + PAINT
GFN: GALVANIZED + FIREPROOFING + PAINT

REV.	DATE	DESCRIPTION	PRPD BY	CHKD BY	APP BY
0	08/06/2024	ISSUE FOR FABRICATION	VHS	TES	RMG
☐ CODE- 1: APPROVED WITHOUT COMMENTS ☐ CODE- 2: REVISE & RESUBMIT WITH COMMENTS (WORK MAY PROCEED SUBJECT TO COMPLIANCE OF COMMENTS) ☐ CODE- 3: REJECTED ☐ CODE- 4: FOR INFORMATION					

RESTRICTED

Saudi Aramco 2615 ENG (05/04/2024) VECTOR CADD-05